


The Drawing is for Illustrative Purpose only

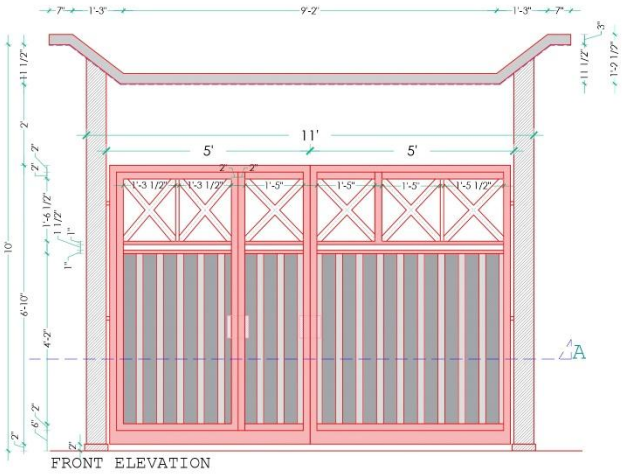

FRONT ELEVATION

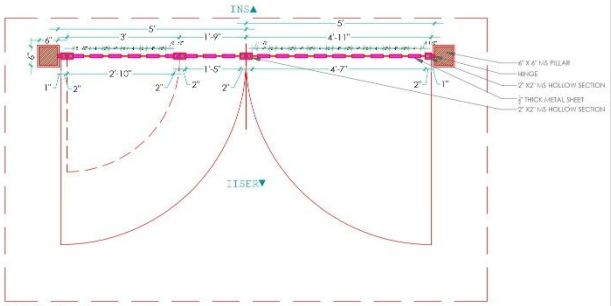

PLAN AT A

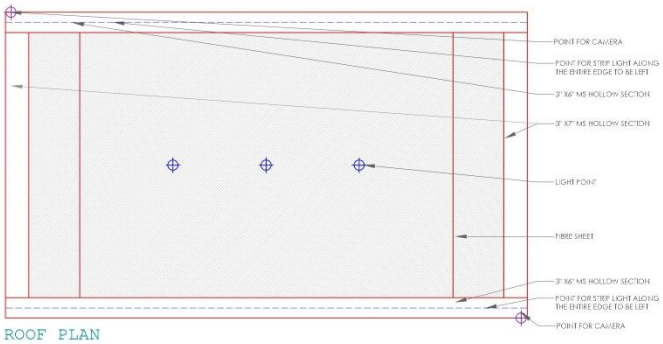

ROOF PLAN

IISER
MOHALI


DRAWING TITLE:
METAL GATE DESIGN
ARCHITECTURE DETAILS

Dealt: Kaavya Arora	Checked: Ar. Anubhuti
Date - 30.12.2025	Scale: NTS
Project Type : INSTITUTIONAL	Drg.No :


ARCHITECT :
AR. SANGEET SHARMA
AR. PURNIMA SHARMA

S.D. SHARMA & ASSOCIATES
ARCHITECTS, PLANNERS,
INTERIOR DESIGNERS
S.C.O. 54 S.F. , SWASTIK VIHAR
PANCHKULA-134109 (HR)


THIS DRAWING IS A PROPERTY OF M/S S.D. SHARMA & ASSOCIATES WHO RESERVE THE COPYRIGHT UNDER THE COPYRIGHT ACT. THIS DRAWING SHALL NOT BE COPIED OR USED IN ANY WAY WITHOUT THE PERMISSION OF THE ABOVE SAID. THE DRAWING IS ISSUED ON THE UNDERSTANDING NEITHER FULL OR PARTLY WITHOUT AUTHORIZATION IN WRITING FROM M/S S.D. SHARMA & ASSOCIATES.

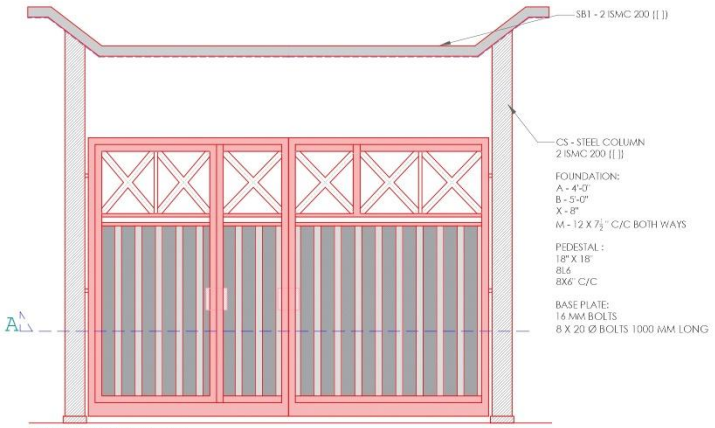

FRONT ELEVATION

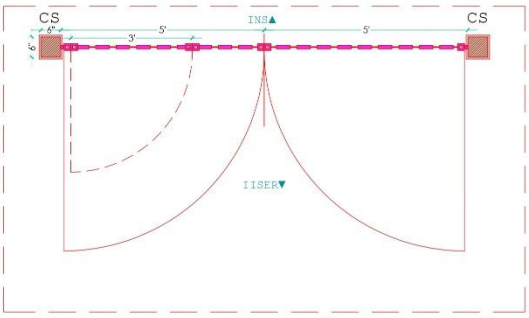

PLAN AT A

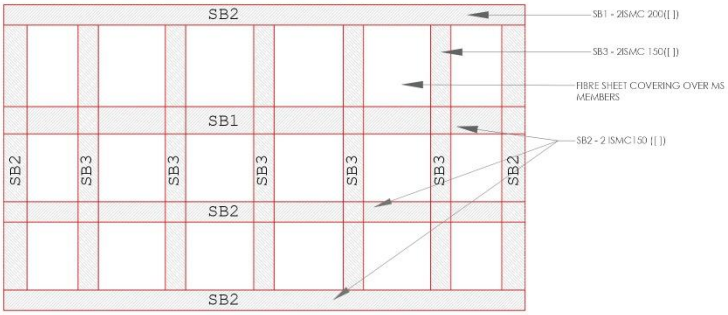

ROOF PLAN

IISER
MOHALI

DRAWING TITLE:
METAL GATE DESIGN
STRUCTURE DETAILS


Dealt: Kaavya Arora	Checked: Ar. Anubhuti
Date - 09.12.2025	Scale: NTS
Project Type : INSTITUTIONAL	Drg.No :

ARCHITECT :
AR. SANGEET SHARMA
AR. PURNIMA SHARMA

S.D. SHARMA & ASSOCIATES
ARCHITECTS, PLANNERS,
INTERIOR DESIGNERS
S.C.O. 54 S.F. , SWASTIK VIHAR
PANCHKULA-134109 (HR)

THIS DRAWING IS A PROPERTY OF M/S S.D. SHARMA & ASSOCIATES WHO RESERVE THE COPYRIGHT UNDER THE COPYRIGHT ACT. THIS DRAWING SHALL NOT BE COPIED OR USED IN ANY WAY WITHOUT THE PERMISSION OF THE ABOVE SAID. THE DRAWING IS ISSUED ON THE UNDERSTANDING NEITHER FULL OR PARTLY WITHOUT AUTHORIZATION IN WRITING FROM M/S S.D. SHARMA & ASSOCIATES.

ISOLATED CONCENTRIC FOUNDATION DETAIL

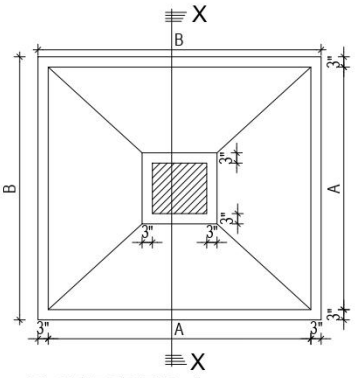

PLAN FOR FIG.-1



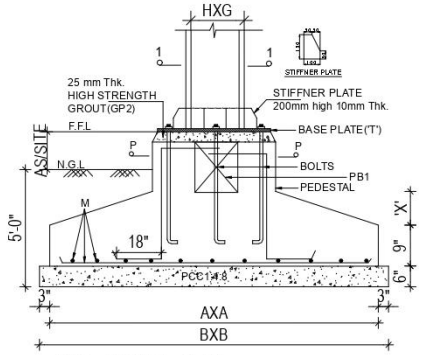


FIG.-1(SEC=X-X)

SECTION TROUGH PEDESTAL
SEC=P-P

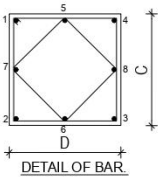


DETAIL OF BAR
BAR- 'V'
2TIES- 10mmØ@4" c/c

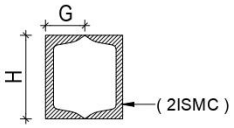


COLUMN SECTION(SEC AT 1-1)

DETAIL OF PB1

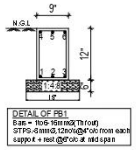

BASE PLATE (T)

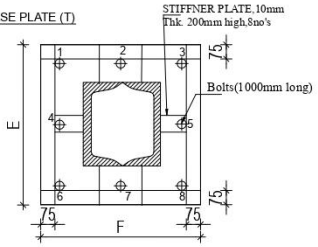

FOUNDATION CHART (REF. FIG.1)

COL.NO.	A (inch)	B (inch)	'X' (inch)	'M'	MAIN MEMBER	'C' (inch)	'D' (inch)	'V'	'E' (inch)	'F' (inch)	'T' (mm)	BOLTS	'G' (mm)	'H' (mm)
CS	4'-6"	5'-0"	8"	12MMØ@7"C/C B/W	2ISMC200 @22.1KG/MTR. (EACH)	18"	18"	1to8-16mmØ	18"	18"	16	1to8-20mmØ,1000mm long	75	150

PROJECT:

STRUCTURAL PLAN FOR
IISER GATE

☐ CONCEPT ☐ APPROVAL ■ ADVANCE COPY ☐ GOOD FOR CONSTRUCTION

GENERAL NOTES:

REFRENCES DRG NO-01A

TITLE: FDN DETAIL

DRG. NO. ST-02

ARCHITECTS:-

ENGINEER: Er. PANKAJ NANDA

DATE:-18-NOV.-2025

DEALT BY: H.S.

CHECKED BY: PANKAJ NANDA

NOTE : THIS DRAWING IS THE PROPERTY OF Er. PANKAJ NANDA AND MAY NOT BE COPIED OR USED FOR ANY OTHER PURPOSE OTHER THAN FOR WHICH IT IS ISSUED.

STRUCTURAL CONSULTANT
Er. PANKAJ NANDA (M.E.STRUCTURES)
S.C.O-39,FIRST FLOOR SECTOR -12
PANCHKULA.(H.R) 0172-4171073
email: - pnstructures@gmail.com