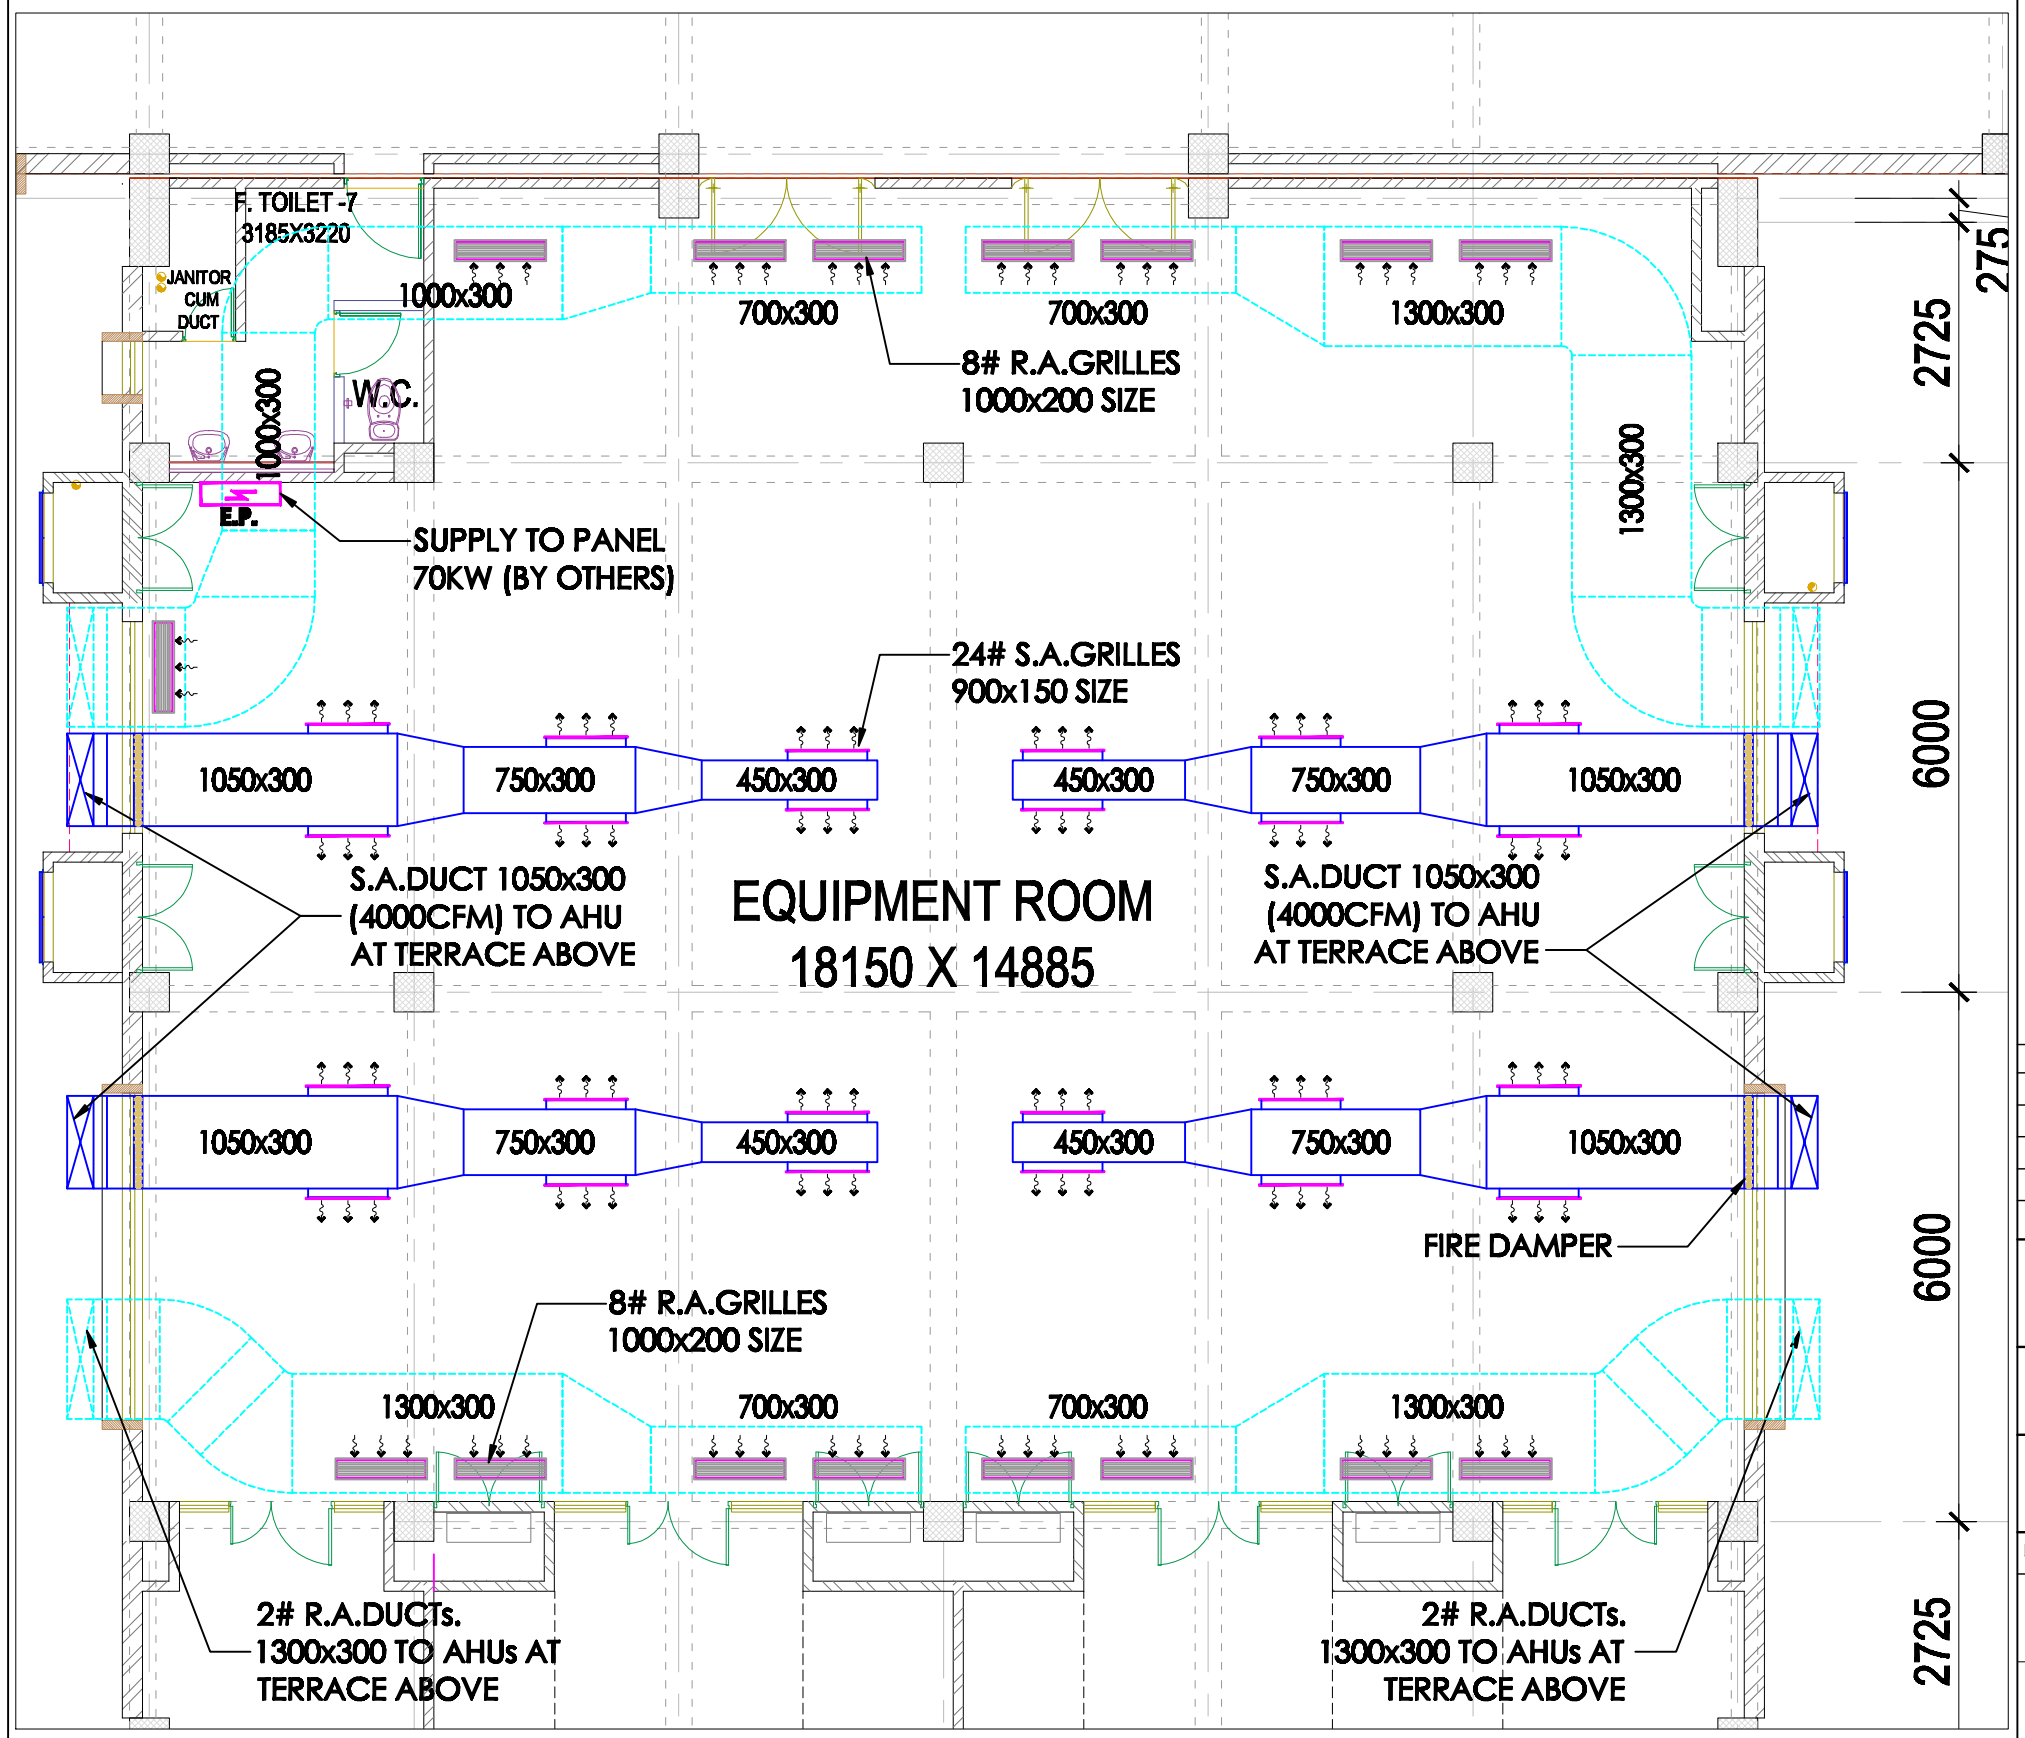

EQUIPMENT ROOM AT SECOND FLOOR (LEVEL-3)

REV. NO.	DATE	REVISIONS
.	.	.

PROJECT:
INDIAN INSTITUTE OF SCIENCE
EDUCATION & RESEARCH
AT MOHALI, PUNJAB

BUILDING :
ACADEMIC BLOCK-2

DRG TITLE :
AC PLAN FOR EQUIPMENT ROOM
AT 2ND FLOOR (LEVEL-3)

NORTH	DATE	DRAWING NO.
	19.11.2015	AMB:291:AB2:07
	SCALE	N.T.S.

CONSULTANT:
Ambience
204, 2ND FLOOR, S.C.O. 7, SECTOR - 7C,
MADHYA MARG, CHANDIGARH - 160 019
CONTACT : 0172-4671238, 9915144443
www.ambienceconsultants.com