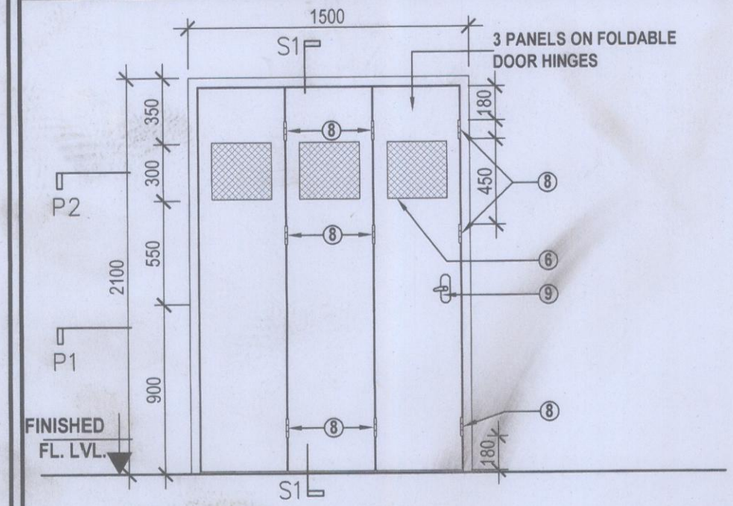

FD1 [1500 x 2100]
(FOLDABLE DOOR)

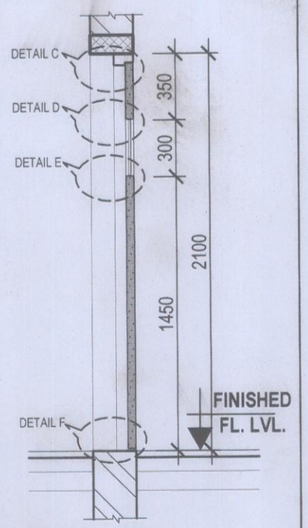

SECTION S1-S1

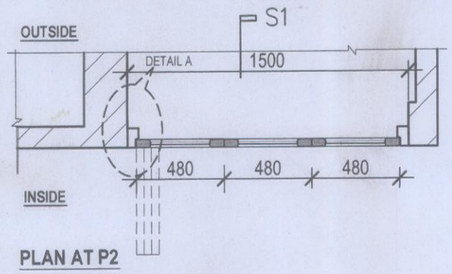

PLAN AT P2

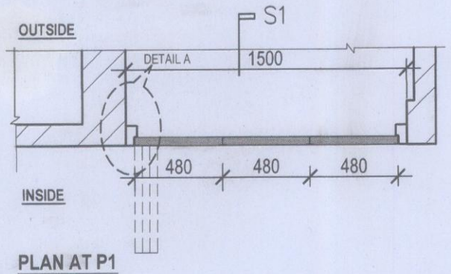

PLAN AT P1

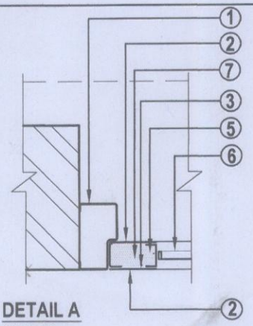

DETAIL A
SCALE 1:5

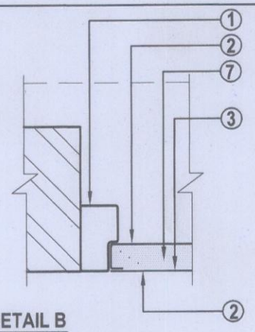

DETAIL B
SCALE 1:5

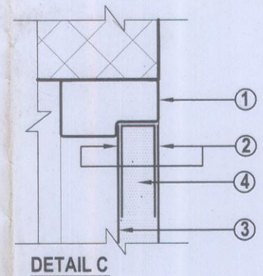

DETAIL C
SCALE 1:5

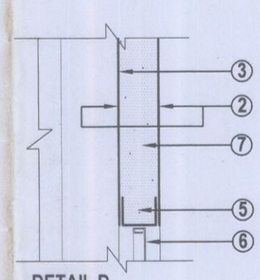

DETAIL D
SCALE 1:5

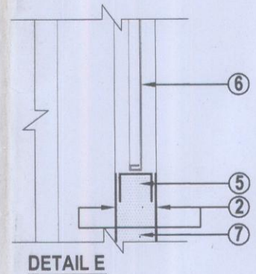

DETAIL E
SCALE 1:5

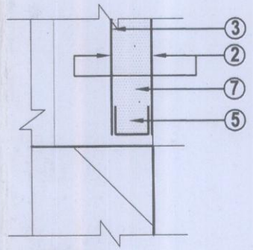

DETAIL F
SCALE 1:5

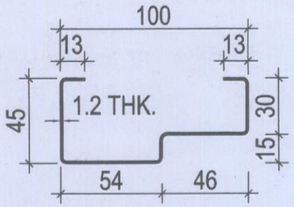

GPSP FRAME
SCALE N.T.S.

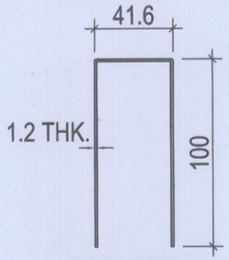

TOP CHANNEL
SCALE N.T.S.

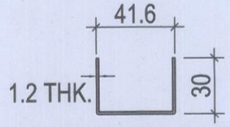

BOTTOM & SIDE CHANNEL
SCALE N.T.S.

LEGEND

1	GPSP FRAME TO SIZE
2	OUT OF 1.2 THK G.I. SHEET (FRONT SKIN)
3	OUT OF 1.2 THK G.I. SHEET (BACK SKIN)
4	41.6X100X1.2 TOP CHANNEL
5	30X41.6X1.2 BOTTOM & SIDE CHANNEL
6	PERFORATED G.I. SHEET
7	PAPERCORE HONEYCOMB
8	SS BALL BEARING HINGES
9	MORTISE LOCK

GPSP DOOR

LEAF THICKNESS = 44 MM
SKIN = 18 GAUGE GALVANIZED IRON POLYCOAT SINGLE SKIN PASSED (GPSP) SHEET POWDER COATED FINISH IN OFF WHITE COLOR
INFILL = PAPERCORE HONYCOMB
REINFORCEMENT = AT HINGES AND LOCK CASE FITMENTS
IRONMONGERY = SS BALL BEARING HINGES

NOTES
1. ALL DIMENSIONS ARE IN MM.
2. WRITTEN DIMENSIONS SHALL BE FOLLOWED.
3. ANY DISCREPANCY IN THIS DRAWING SHALL BE BROUGHT TO THE NOTICE OF THE ARCHITECT BEFORE EXECUTION.
4. THIS DRAWING IS THE PROPERTY OF THE ARCHITECT AND SHALL NOT BE USED OR REPRODUCED WITHOUT PERMISSION.
5. THE SCHEDULE OF FINISHES SHALL BE STRICTLY FOLLOWED.

TENDER COMPONENT
For ARCHITECTS COSMIC DESIGNS (P) LTD.
17-A, FIRST FLOOR
JOPLING ROAD, LUCKNOW
28 JUN 2011

REV. NO.	DATE	REMARK

PROJECT:
INDIAN INSTITUTE OF SCIENCE EDUCATION & RESEARCH AT MOHALI, PUNJAB

BUILDING :
HEALTH CENTER

DRG. TITLE :
(FD1) FOLDABLE DOOR DETAIL

NORTH	DATE	DRAWING NO.
	27/06/11	1404/AL/1014/R0
	SCALE	
	1:30	

ARCHITECT- D.S.BHUI

COSMIC DESIGNS PVT. LTD.
17-A , JOPLING ROAD , LUCKNOW
PH: 0522-2207052