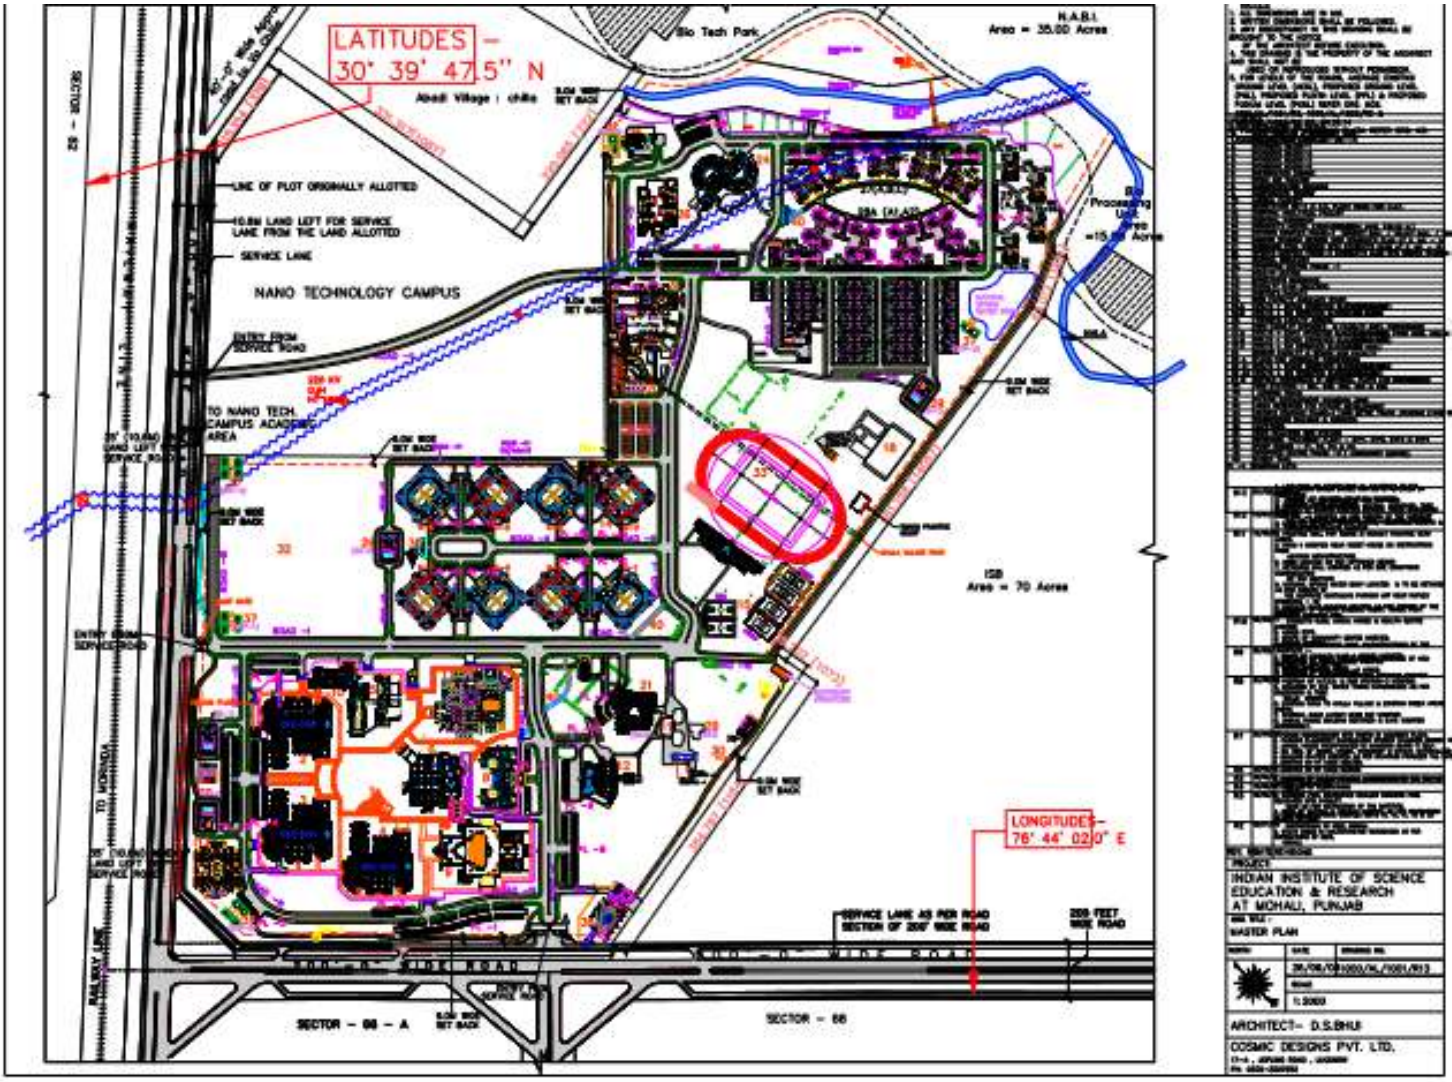
LATITUDES –
30° 39' 47.5" N
LONGITUDES –
76° 44' 02.0" E
Bio Tech Park
N.A.B.I.
Area = 35.00 Acres
LINE OF PLOT ORIGINALLY ALLOTTED
10.0M LAND LEFT FOR SERVICE LANE FROM THE LAND ALLOTTED
SERVICE LANE
NANO TECHNOLOGY CAMPUS
ENTRY FROM SERVICE ROAD
TO NANO TECH. CAMPUS ACADEMIC AREA
ENTRY FROM SERVICE ROAD
TO MORINDA
RAILWAY LINE
Area = 70 Acres
SERVICE LANE AS PER ROAD SECTION OF 200' WIDE ROAD
200 FEET WIDE ROAD
SECTOR – 66 – A
SECTOR – 66
INDIAN INSTITUTE OF SCIENCE EDUCATION & RESEARCH AT MOHALI, PUNJAB
MASTER PLAN
ARCHITECT:- D.S.BHUI
COSMIC DESIGNS PVT. LTD.